ILES, PARISH OF ST FRANCOIS XAVIER,

F MANITOBA.

ains to 1 inch.

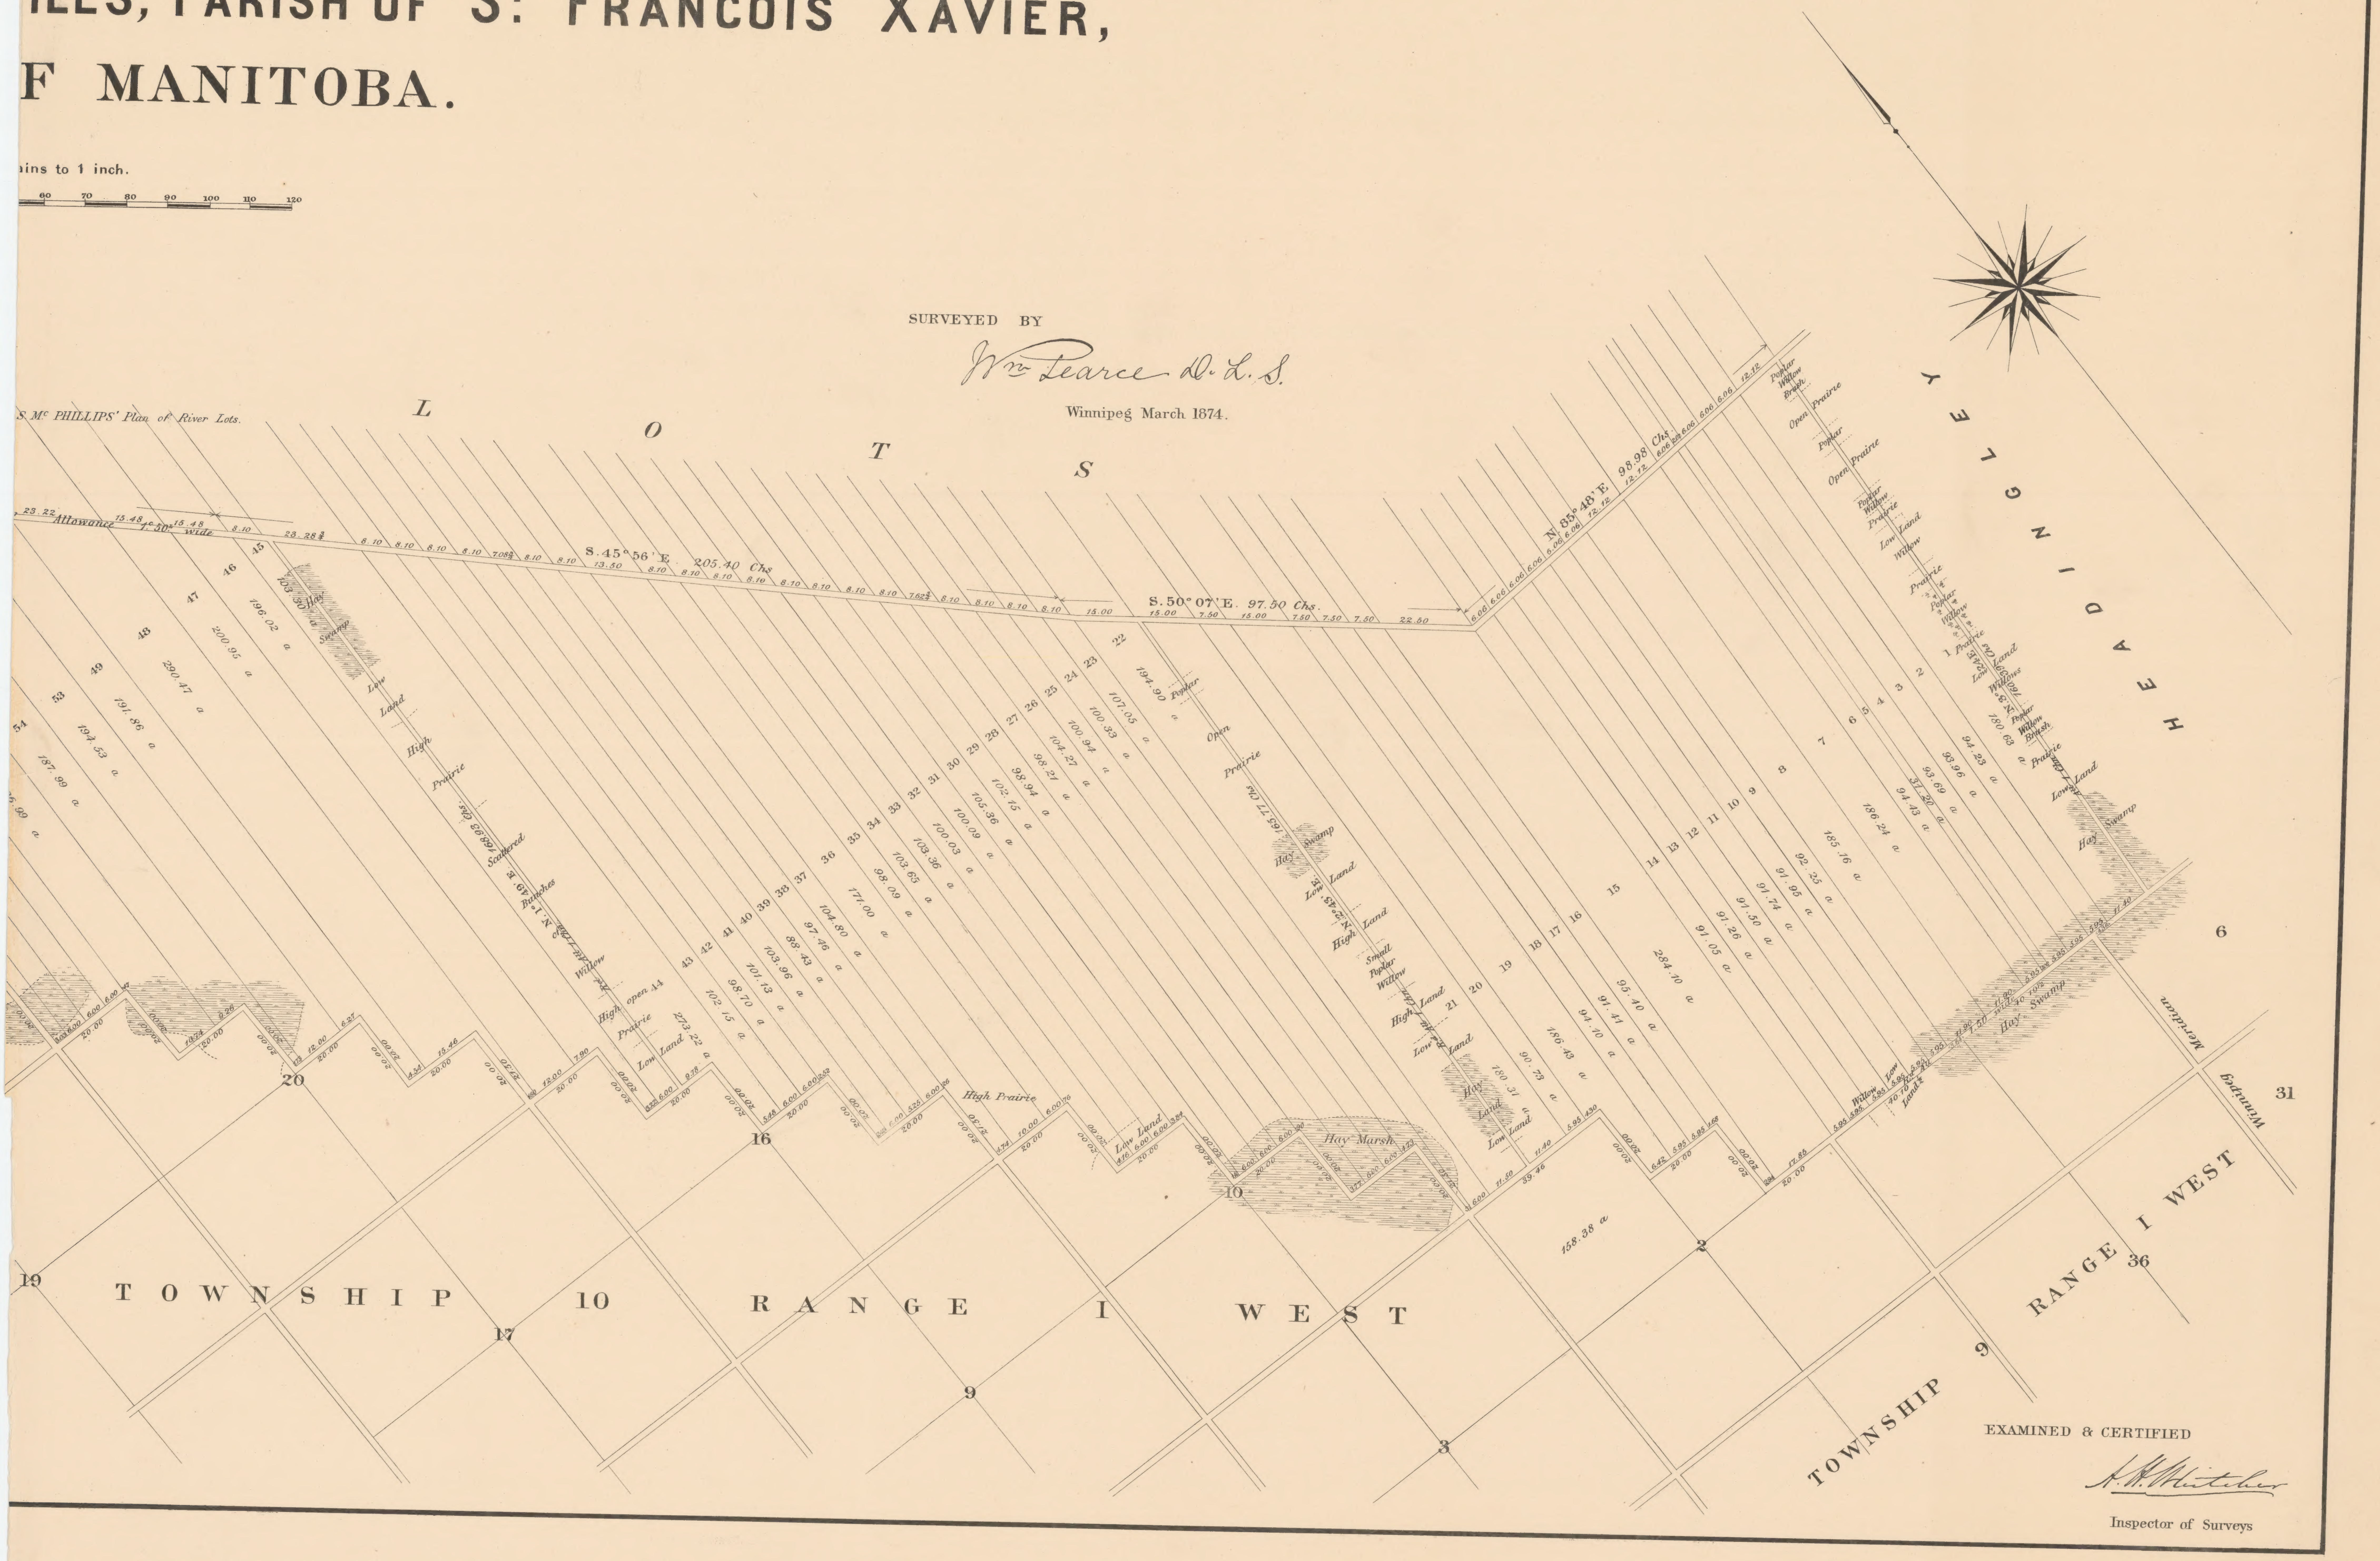
60 70 80 90 100 110 120
S. McPHILLIPS' Plan of River Lots.
L O T S
HEADINGLEY
Allowance 1.50 wide
S. 45° 56' E. 205.40 Chs.
S. 50° 07' E. 97.50 Chs.
N. 35° 48' E. 98.98 Chs.
Hay Swamp
Low Land
High Prairie
Scattered Bunches
Willow
Open Prairie
Poplar
Hay Marsh
Small Poplar Willow
Poplar Willow Brush
Hay Swamp
Low Land
High Prairie
Winnipeg Meridian
TOWNSHIP 10 RANGE I WEST
TOWNSHIP 9 RANGE I WEST
20
16
10
2
19
17
9
3
6
31
36

SURVEYED BY

Wm Pearce D. L. S.

Winnipeg March 1874.

EXAMINED & CERTIFIED

Inspector of Surveys

Manitoba G-17 # 24 St. Francois Xavier (Outer 2 miles: south of River)
(1877) [Arch.]

SECTION 2

(South of River.)

PLAN OF LOTS IN THE OUTER TWO M

PROVINCE O

DEPARTMENT OF THE INTERIOR,
Dominion Lands Branch,
OTTAWA 1st July 1877.

J. S. Dennis
SURVEYOR GENERAL.

Scale 20 Cha

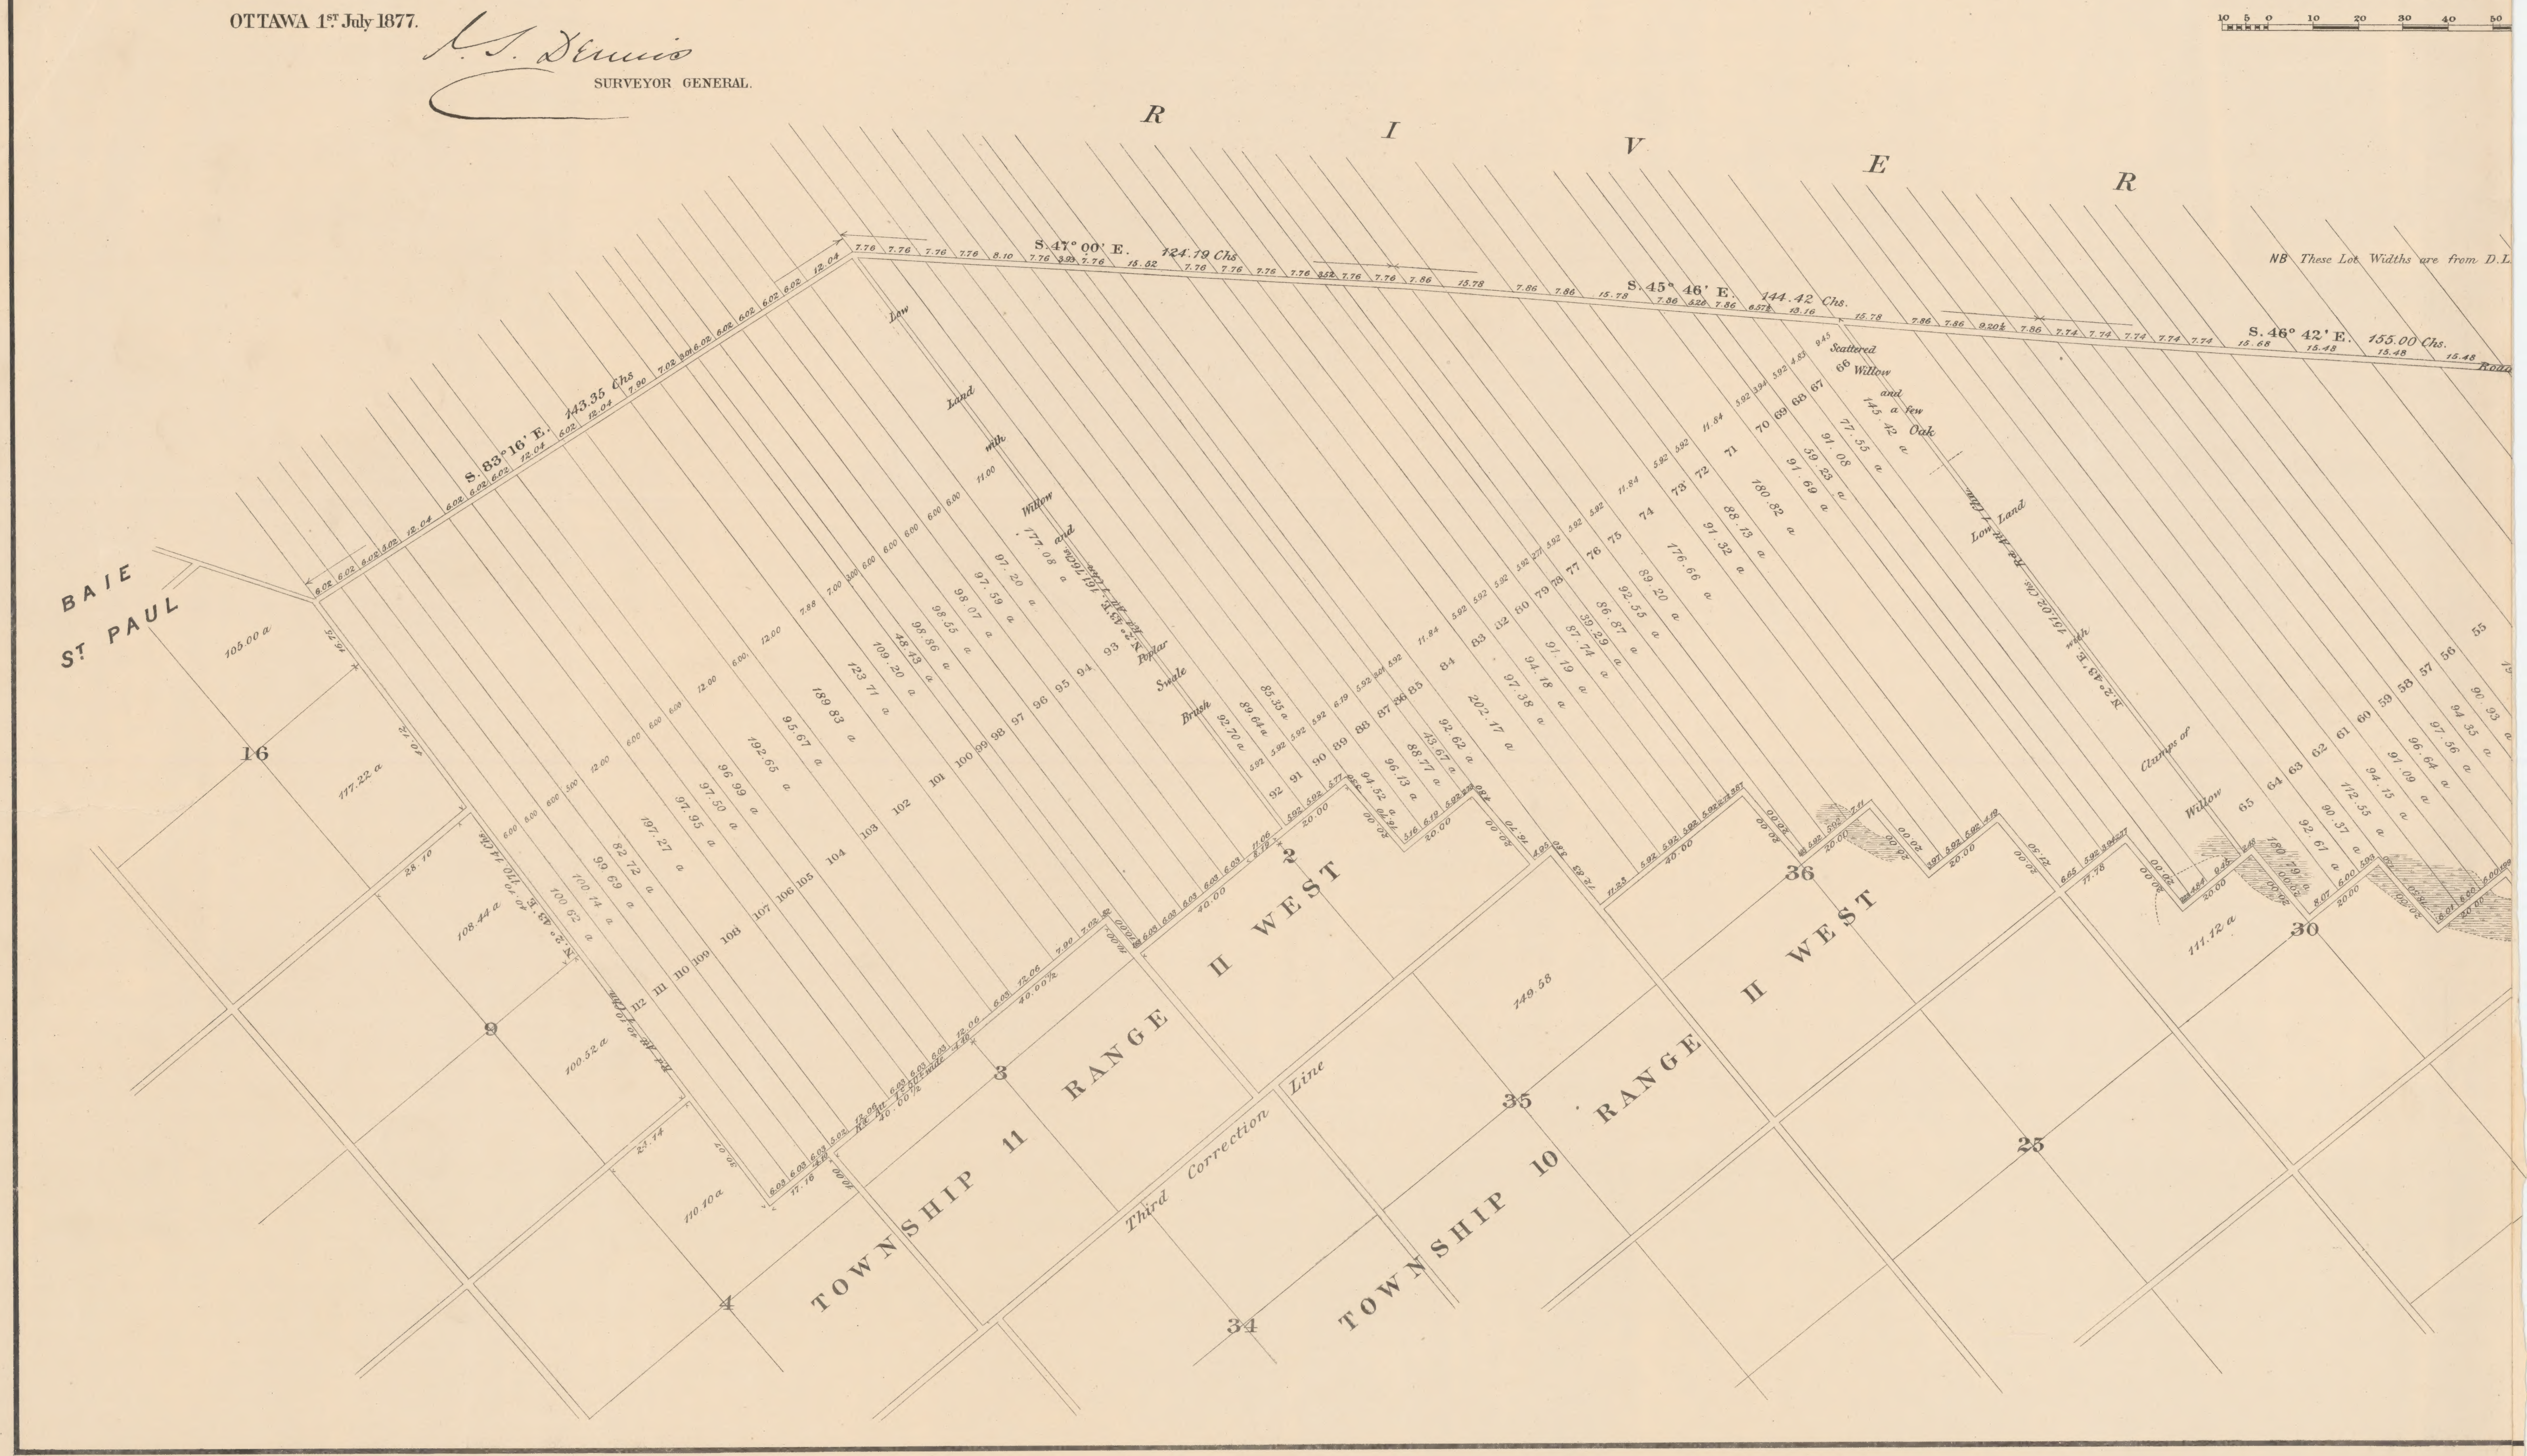

10 5 0 10 20 30 40 50
R I V E R
NB These Lot Widths are from D.L.
S. 83° 16' E. 143.35 Chs
S. 47° 00' E. 124.79 Chs
S. 45° 46' E. 144.42 Chs.
S. 46° 42' E. 155.00 Chs.
Road
BAIE
ST PAUL
Low Land with Willow and Poplar
Swale
Brush
Scattered Willow and a few Oak
Low Land
Clumps of Willow
TOWNSHIP 11 RANGE II WEST
TOWNSHIP 10 RANGE II WEST
Third Correction Line
16
9
4
3
2
34
35
36
25
30